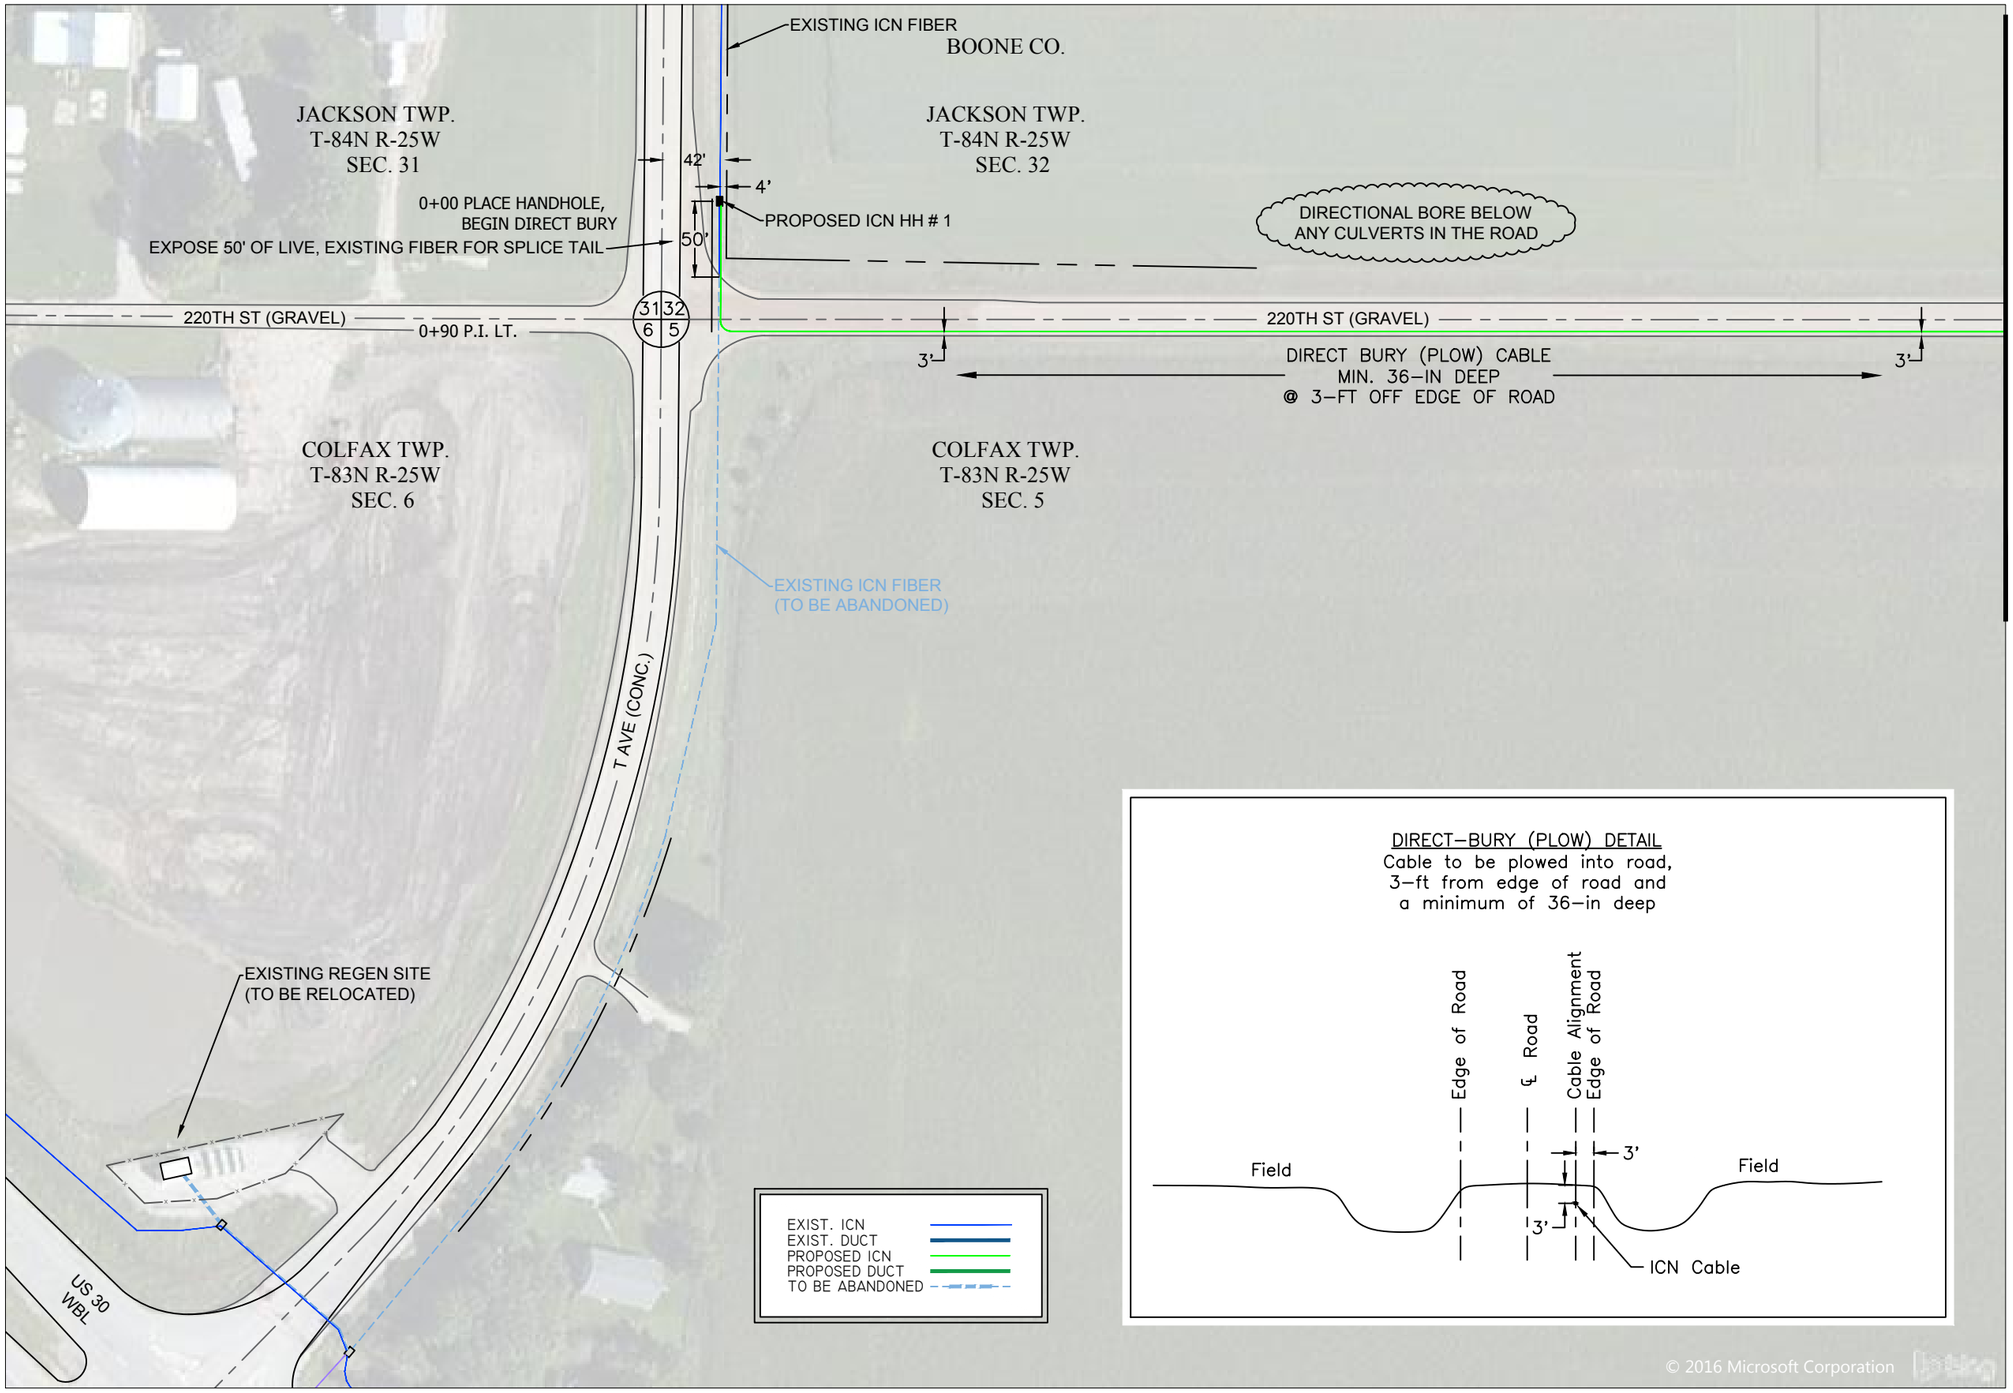

IOWA COMMUNICATIONS NETWORK
GRIMES STATE OFFICE BUILDING
400 EAST 14TH STREET
DES MOINES, IOWA 50319
ICN© 2014, COPY WITH PERMISSION

THIS DRAWING IS PROVIDED FOR GENERAL INFORMATION ONLY AND IS NOT TO BE USED TO DETERMINE PRECISE ICN PLACEMENT. CALL ONE CALL BEFORE EXCAVATION (1-800-292-8989 OR 811)

SP125 RELOCATOIN
FIBER RELOCATION

1 | SCALE: 1" = 100' | SIZE: 11 x 17 | W:\OSP\OSP PROJECTS\BRODERICK\Boone County\SP125 Relocate To ISU Ag Farm\SP125 Relocate Fiber.dwg

1	COUNTY PERMIT	5-24-16

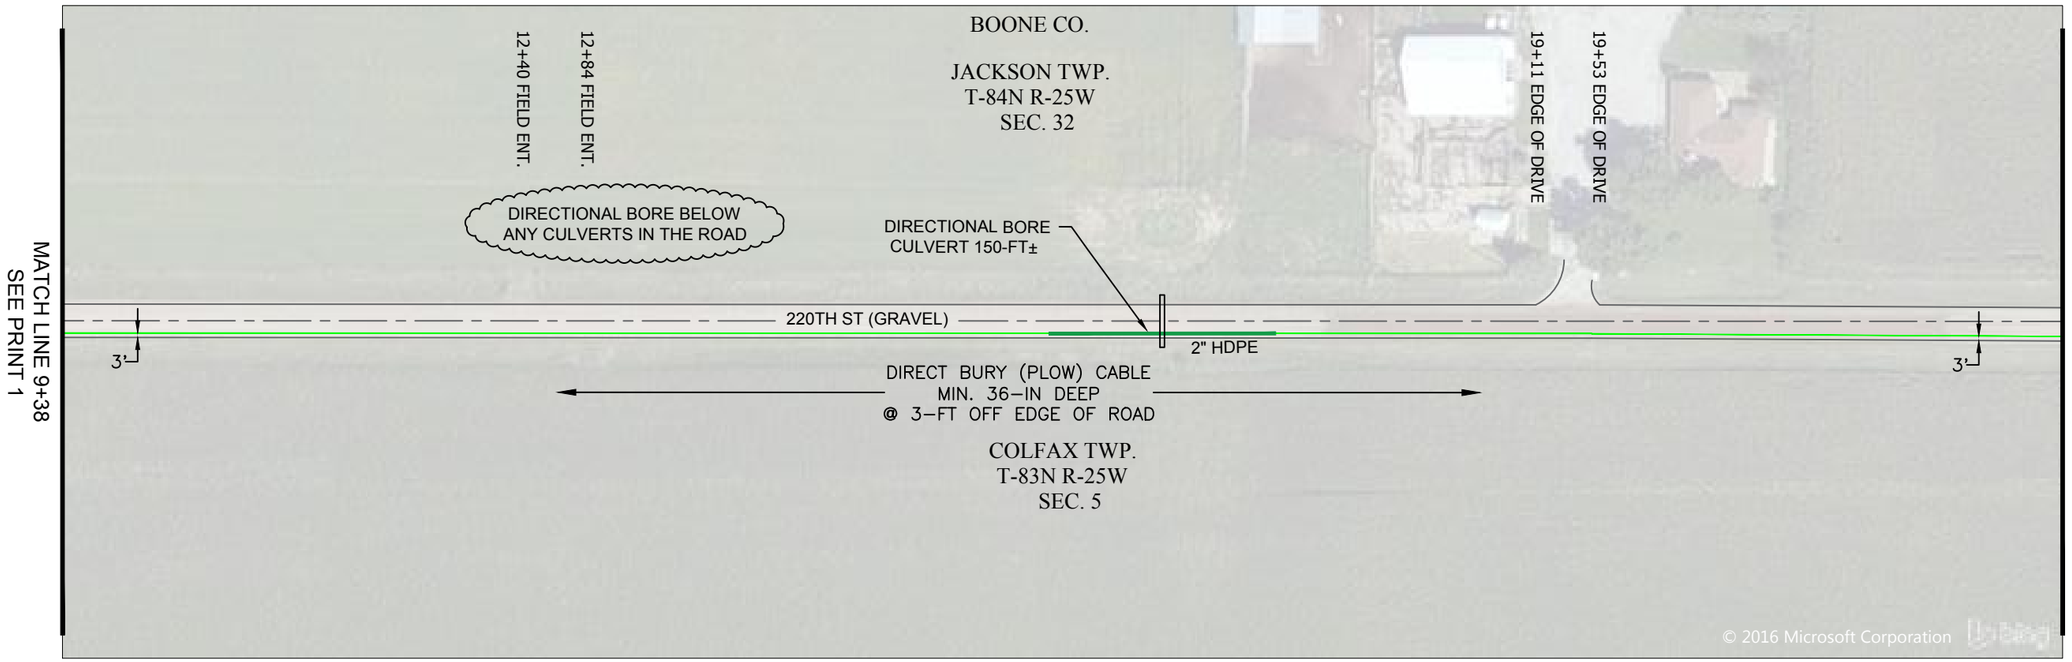

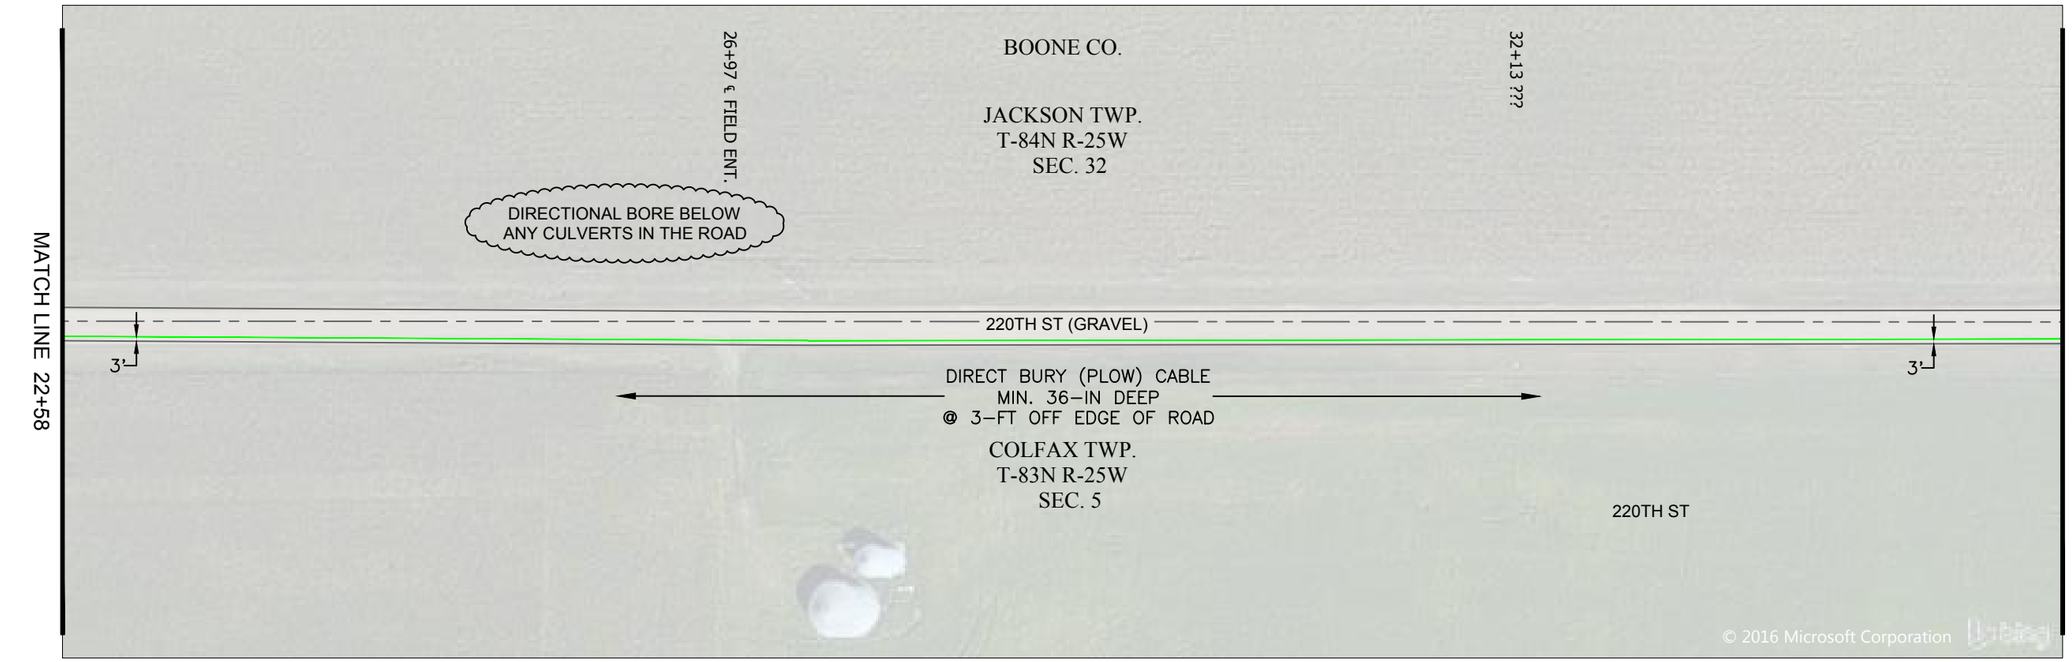

IOWA COMMUNICATIONS NETWORK
GRIMES STATE OFFICE BUILDING
400 EAST 14TH STREET
DES MOINES, IOWA 50319
ICN© 2014, COPY WITH PERMISSION

THIS DRAWING IS PROVIDED FOR GENERAL INFORMATION ONLY AND IS NOT TO BE USED TO DETERMINE PRECISE ICN PLACEMENT. CALL ONE CALL BEFORE EXCAVATION (1–800–292–8989 OR 811)

SP125 RELOCATOIN
FIBER RELOCATION

1	COUNTY PERMIT	5–24–16

2 | SCALE: 1" = 100' | SIZE: 11 x 17 | W:\OSP\OSP PROJECTS\BRODERICK\Boone County\08150407– Boone – Hwy 30 Relocate\Cable Relocate Drawings\SP125 Relocate Fiber.dwg

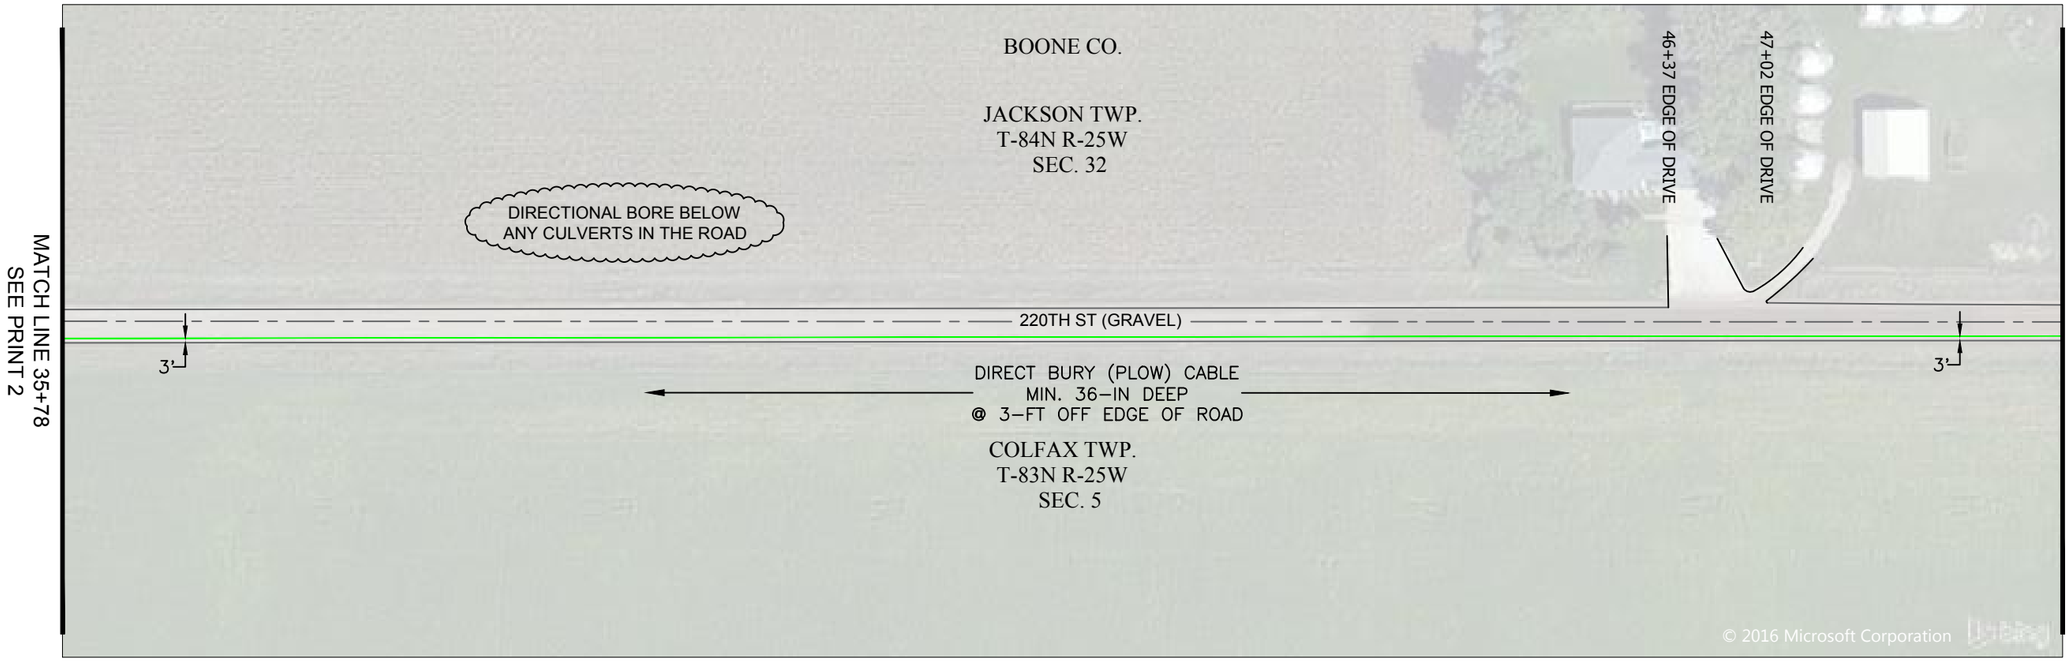

MATCH LINE 35+78
SEE PRINT 2

SEE PAGE 4
MATCH LINE 48+98

IOWA COMMUNICATIONS NETWORK
GRIMES STATE OFFICE BUILDING
400 EAST 14TH STREET
DES MOINES, IOWA 50319
ICN© 2014, COPY WITH PERMISSION

THIS DRAWING IS PROVIDED FOR GENERAL INFORMATION ONLY AND IS NOT TO BE USED TO DETERMINE PRECISE ICN PLACEMENT. CALL ONE CALL BEFORE EXCAVATION (1-800-292-8989 OR 811)

SP125 RELOCATION
FIBER RELOCATION

1	COUNTY PERMIT	5-24-16

3 | SCALE: 1" = 100' | SIZE: 11 x 17 | W:\OSP\OSP PROJECTS\BRODERICK\Boone County\SP125 Relocate To ISU Ag Farm\SP125 Relocate Fiber.dwg

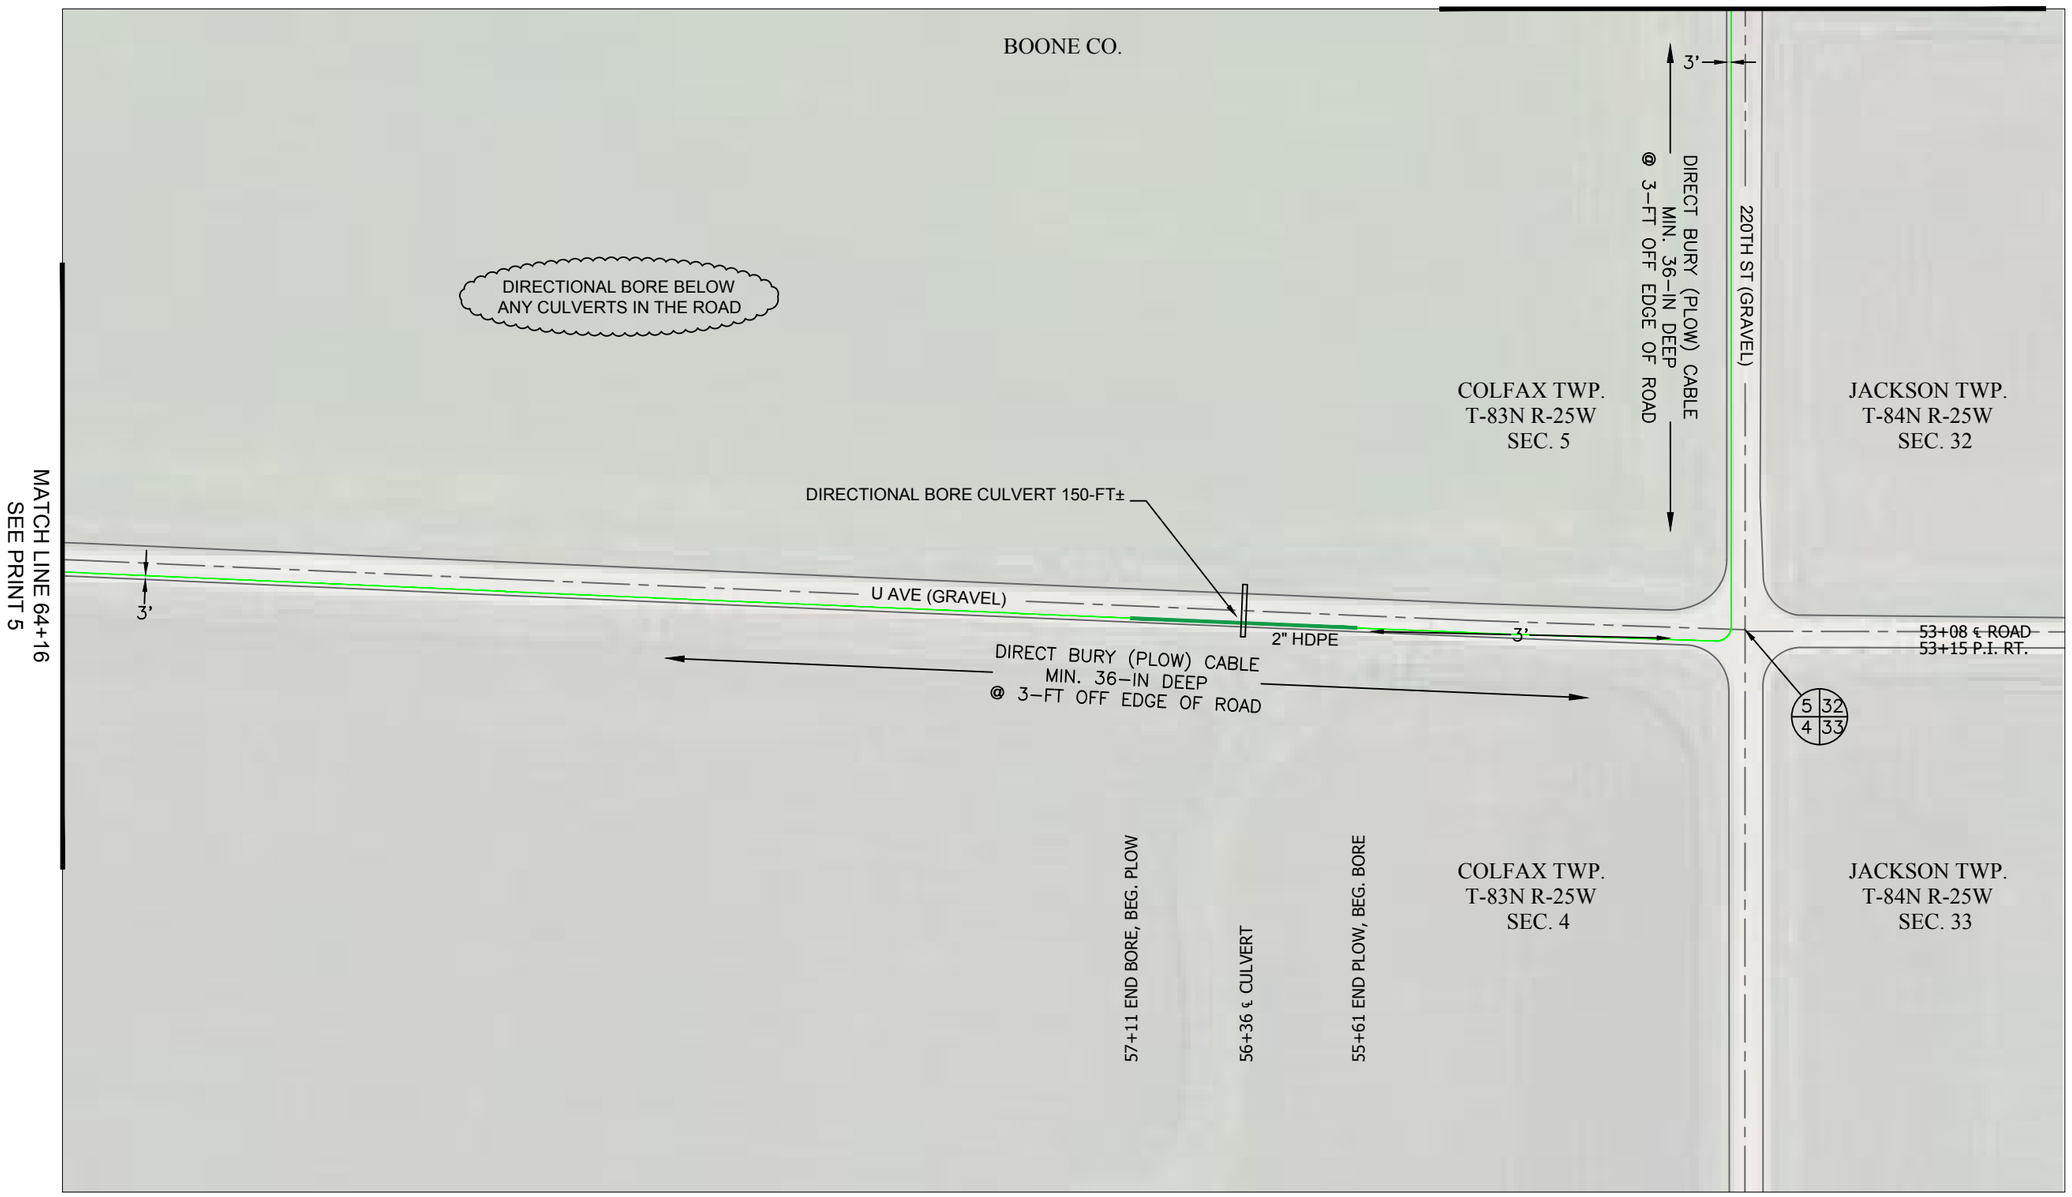

IOWA COMMUNICATIONS NETWORK
GRIMES STATE OFFICE BUILDING
400 EAST 14TH STREET
DES MOINES, IOWA 50319
ICN© 2014, COPY WITH PERMISSION

THIS DRAWING IS PROVIDED FOR GENERAL INFORMATION ONLY AND IS NOT TO BE USED TO DETERMINE PRECISE ICN PLACEMENT. CALL ONE CALL BEFORE EXCAVATION (1-800-292-8989 OR 811)

SP125 RELOCATION
FIBER RELOCATION

1	COUNTY PERMIT	5-24-16			

4 | SCALE: 1" = 100' | SIZE: 11 x 17 | W:\OSP\OSP PROJECTS\BRODERICK\Boone County\SP125 Relocate To ISU Ag Farm\SP125 Relocate Fiber.dwg

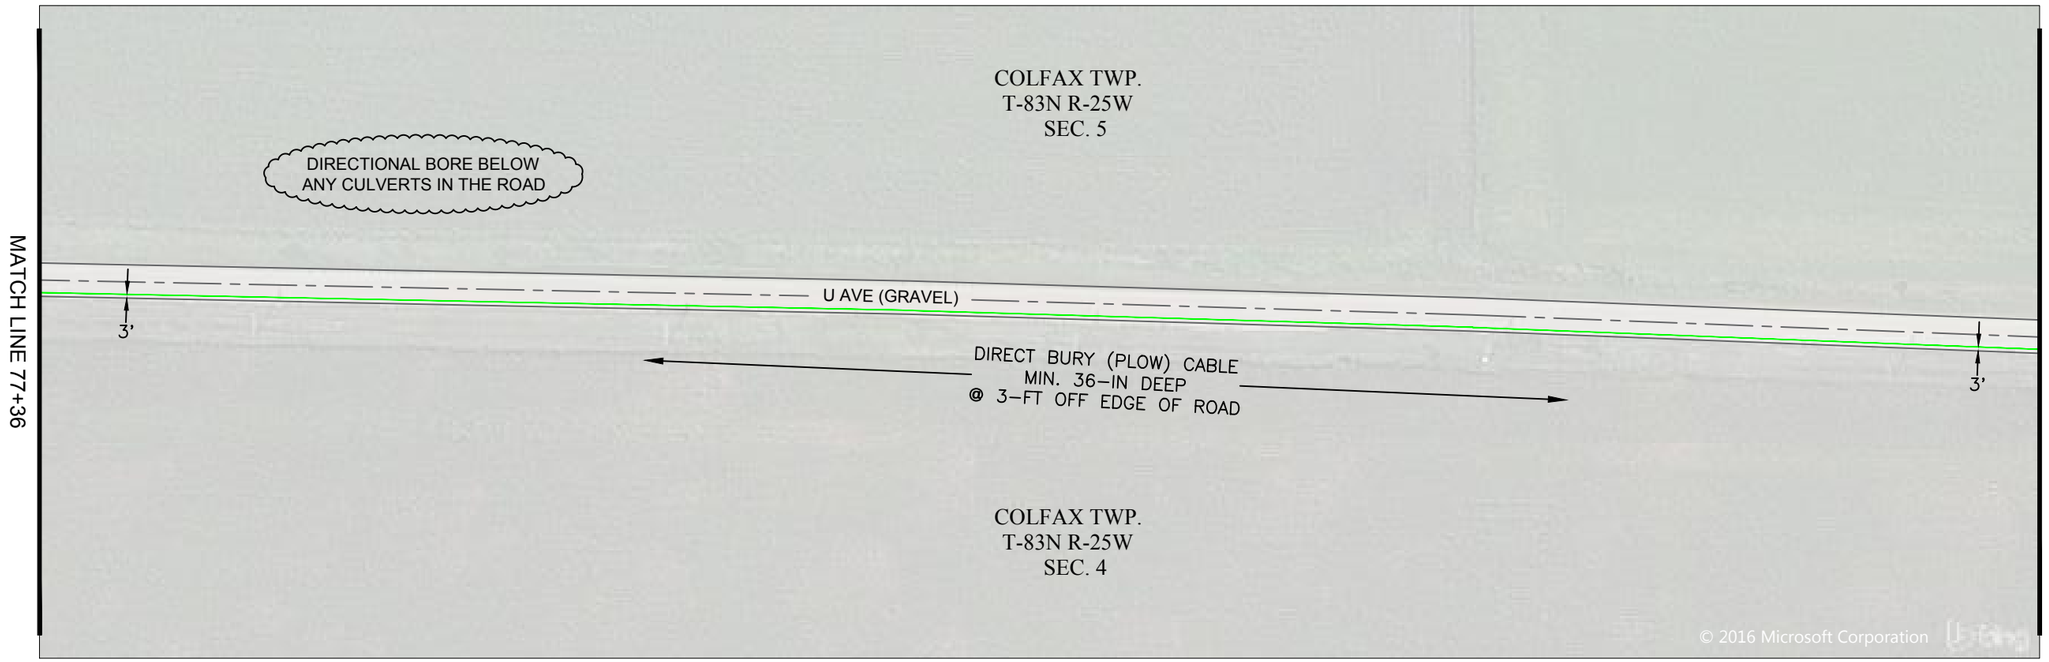

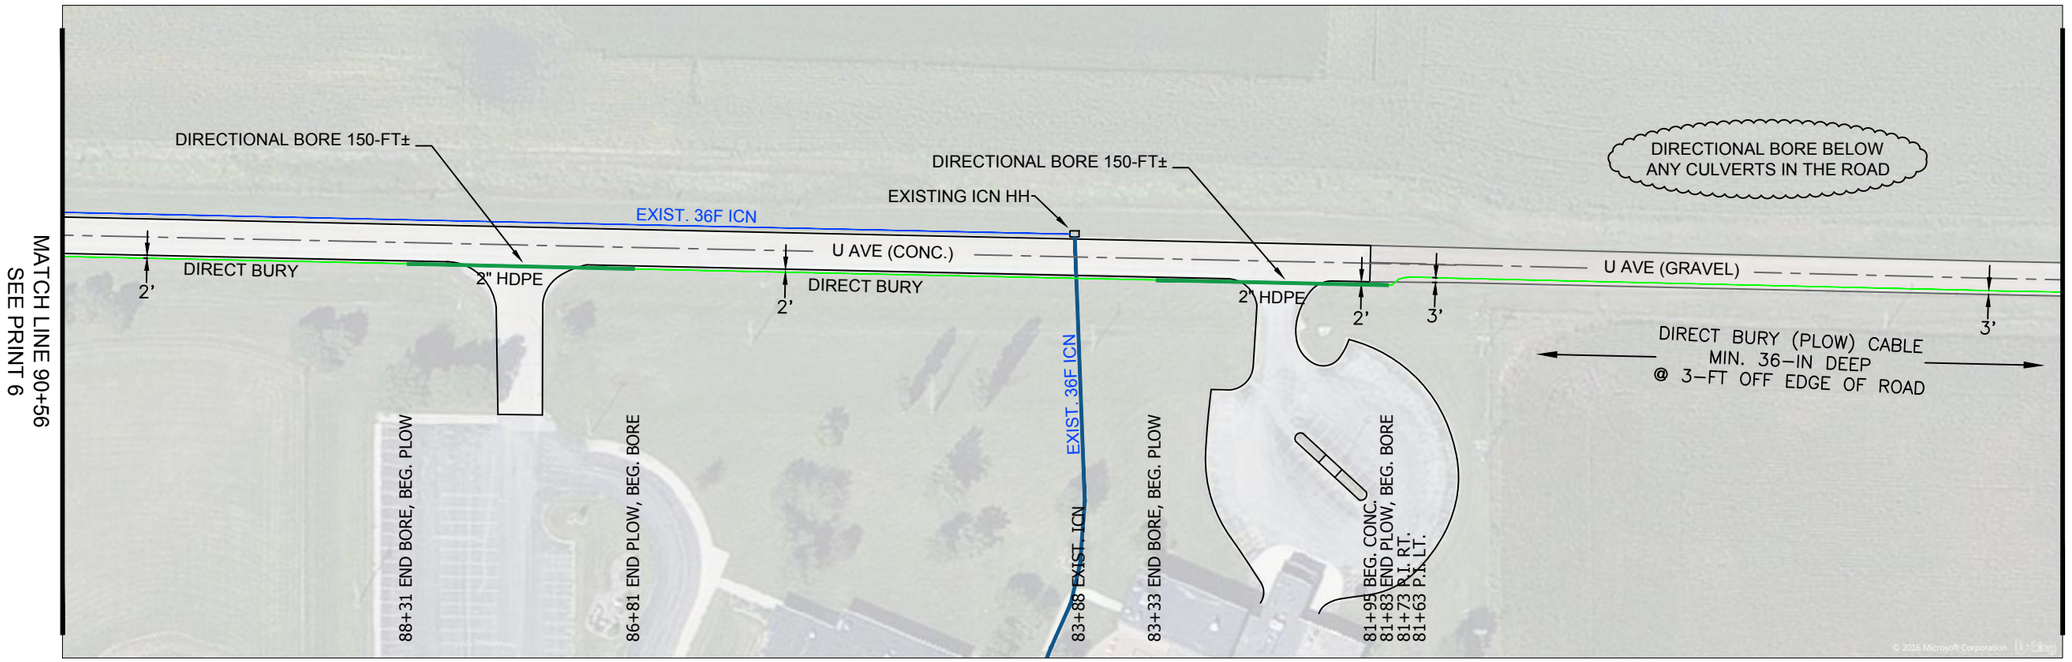

IOWA COMMUNICATIONS NETWORK
GRIMES STATE OFFICE BUILDING
400 EAST 14TH STREET
DES MOINES, IOWA 50319
ICN© 2014, COPY WITH PERMISSION

THIS DRAWING IS PROVIDED FOR GENERAL INFORMATION ONLY AND IS NOT TO BE USED TO DETERMINE PRECISE ICN PLACEMENT. CALL ONE CALL BEFORE EXCAVATION (1-800-292-8989 OR 811)

SP125 RELOCATION
FIBER RELOCATION

1	COUNTY PERMIT	5-24-16	

5 | SCALE: 1" = 100' | SIZE: 11 x 17 | W:\OSP\OSP PROJECTS\BRODERICK\Boone County\SP125 Relocate To ISU Ag Farm\SP125 Relocate Fiber.dwg

SEE PAGE 5
MATCH LINE 90+56

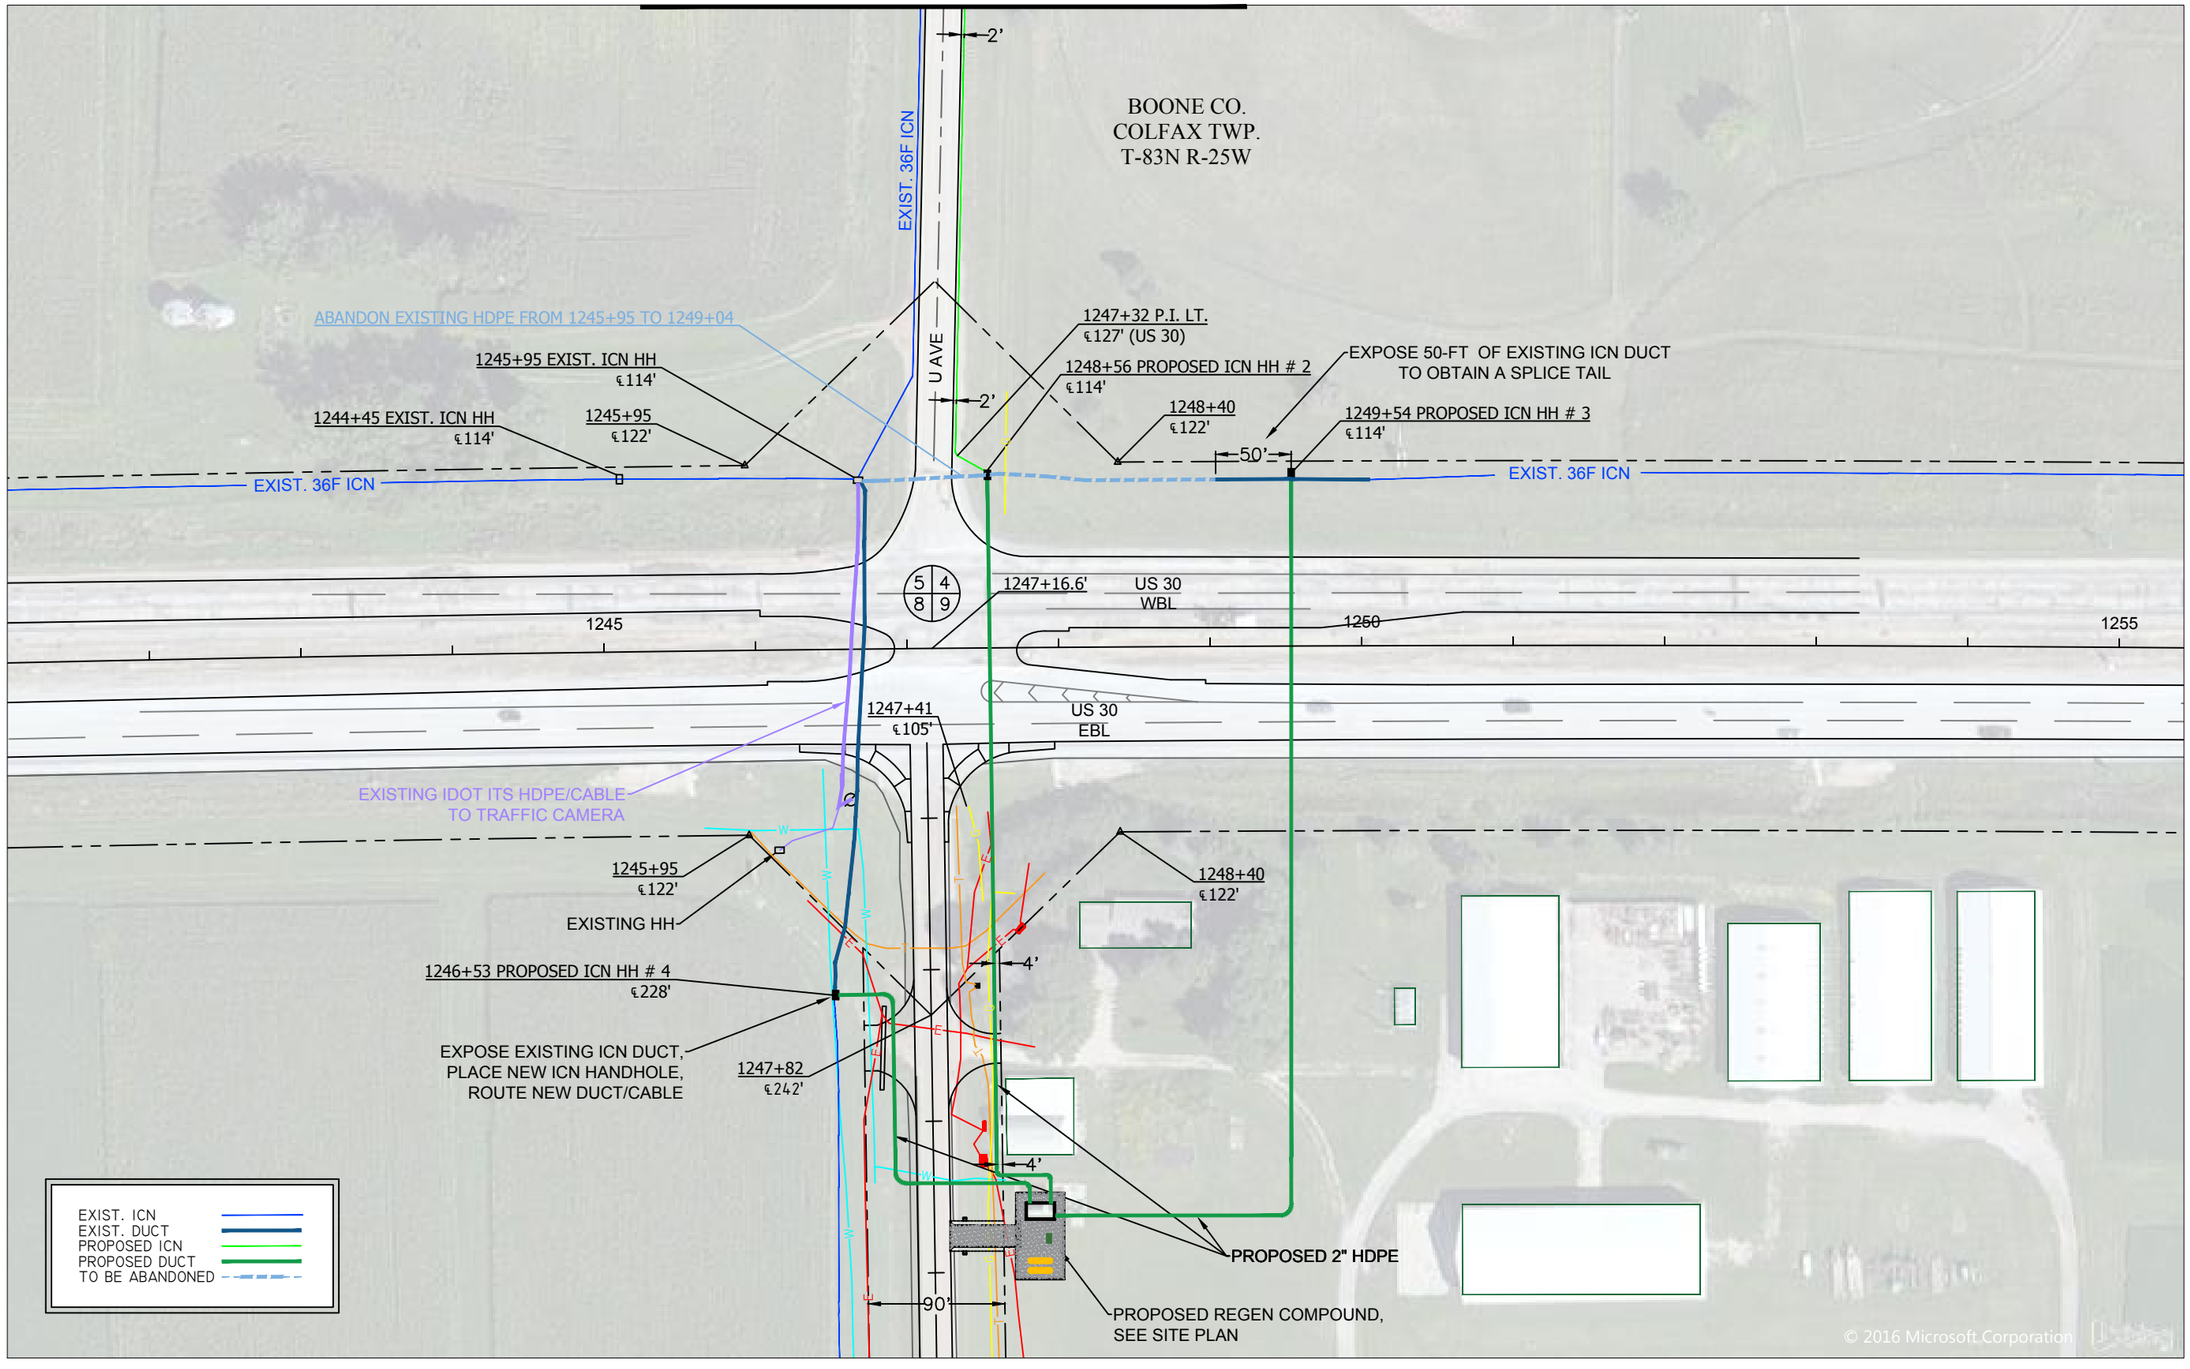

IOWA COMMUNICATIONS NETWORK
GRIMES STATE OFFICE BUILDING
400 EAST 14TH STREET
DES MOINES, IOWA 50319
ICN© 2014, COPY WITH PERMISSION

THIS DRAWING IS PROVIDED FOR GENERAL INFORMATION ONLY AND IS NOT TO BE USED TO DETERMINE PRECISE ICN PLACEMENT. CALL ONE CALL BEFORE EXCAVATION (1-800-292-8989 OR 811)

SP125 RELOCATION
FIBER RELOCATION

1	COUNTY PERMIT	5-24-16	

6 | SCALE: 1" = 100' | SIZE: 11 x 17 | W:\OSP\OSP PROJECTS\BRODERICK\Boone County\SP125 Relocate To ISU Ag Farm\SP125 Relocate Fiber.dwg

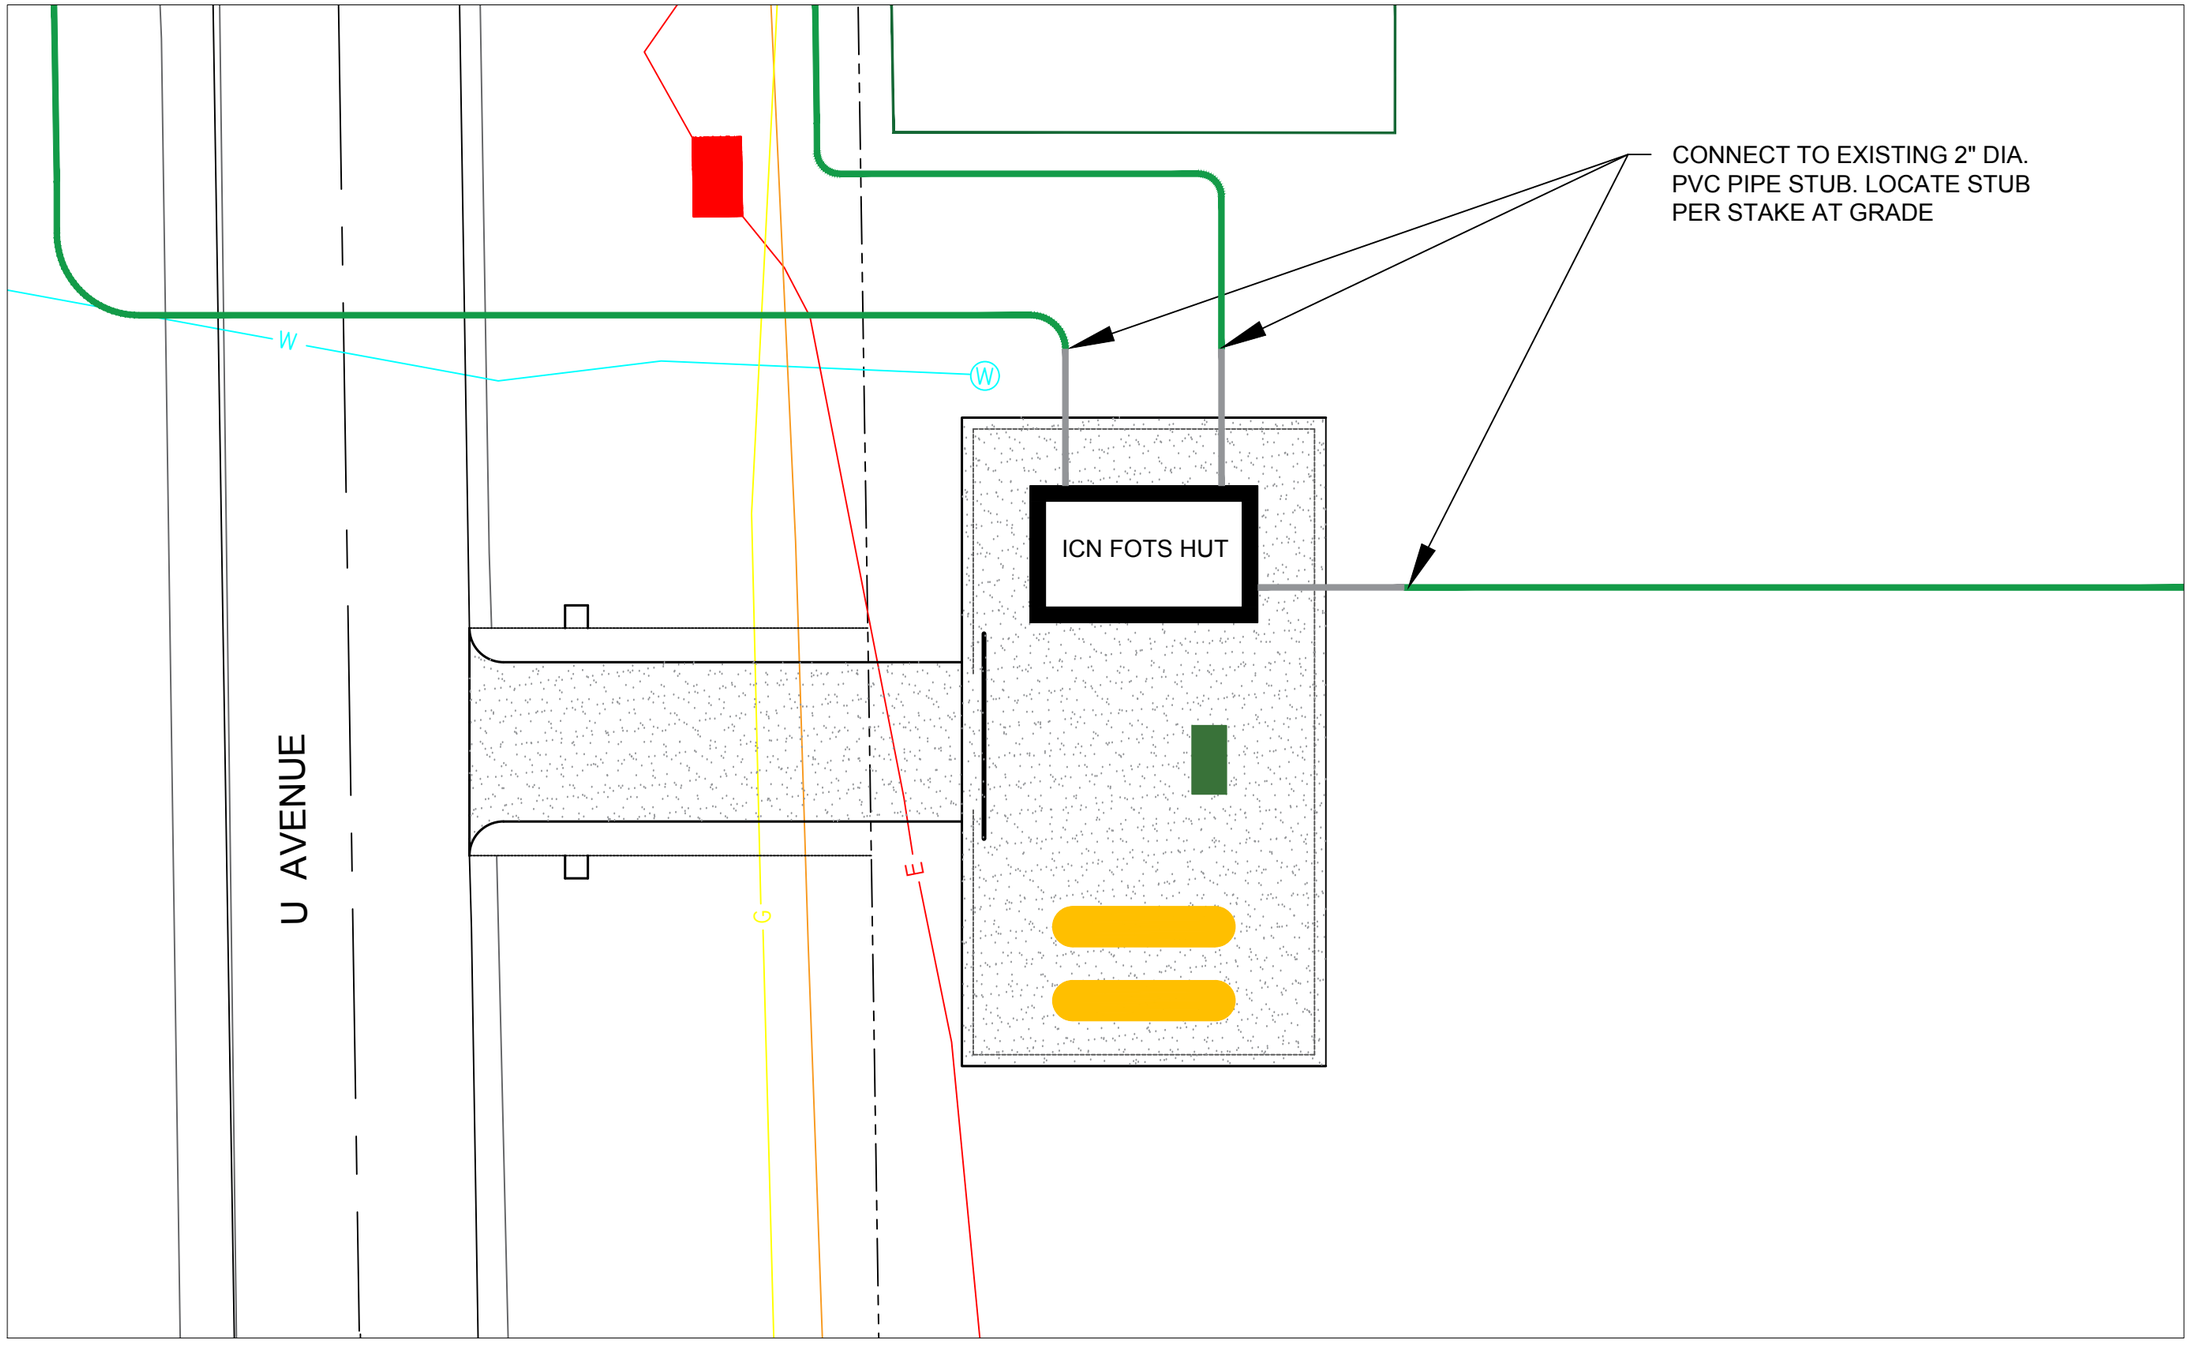

IOWA COMMUNICATIONS NETWORK
GRIMES STATE OFFICE BUILDING
400 EAST 14TH STREET
DES MOINES, IOWA 50319
ICN© 2014, COPY WITH PERMISSION

THIS DRAWING IS PROVIDED FOR GENERAL INFORMATION ONLY AND IS NOT TO BE USED TO DETERMINE PRECISE ICN PLACEMENT. CALL ONE CALL BEFORE EXCAVATION (1-800-292-8989 OR 811)

SP125 RELOCATION
FIBER RELOCATION

7	SCALE: NONE	SIZE: 11 x 17	W:\OSP\OSP PROJECTS\BRODERICK\Boone County\08150407- Boone - Hwy 30 Relocate\Cable Relocate Drawings\SP125 Relocate Fiber.dwg

1	COUNTY PERMIT	5-24-16